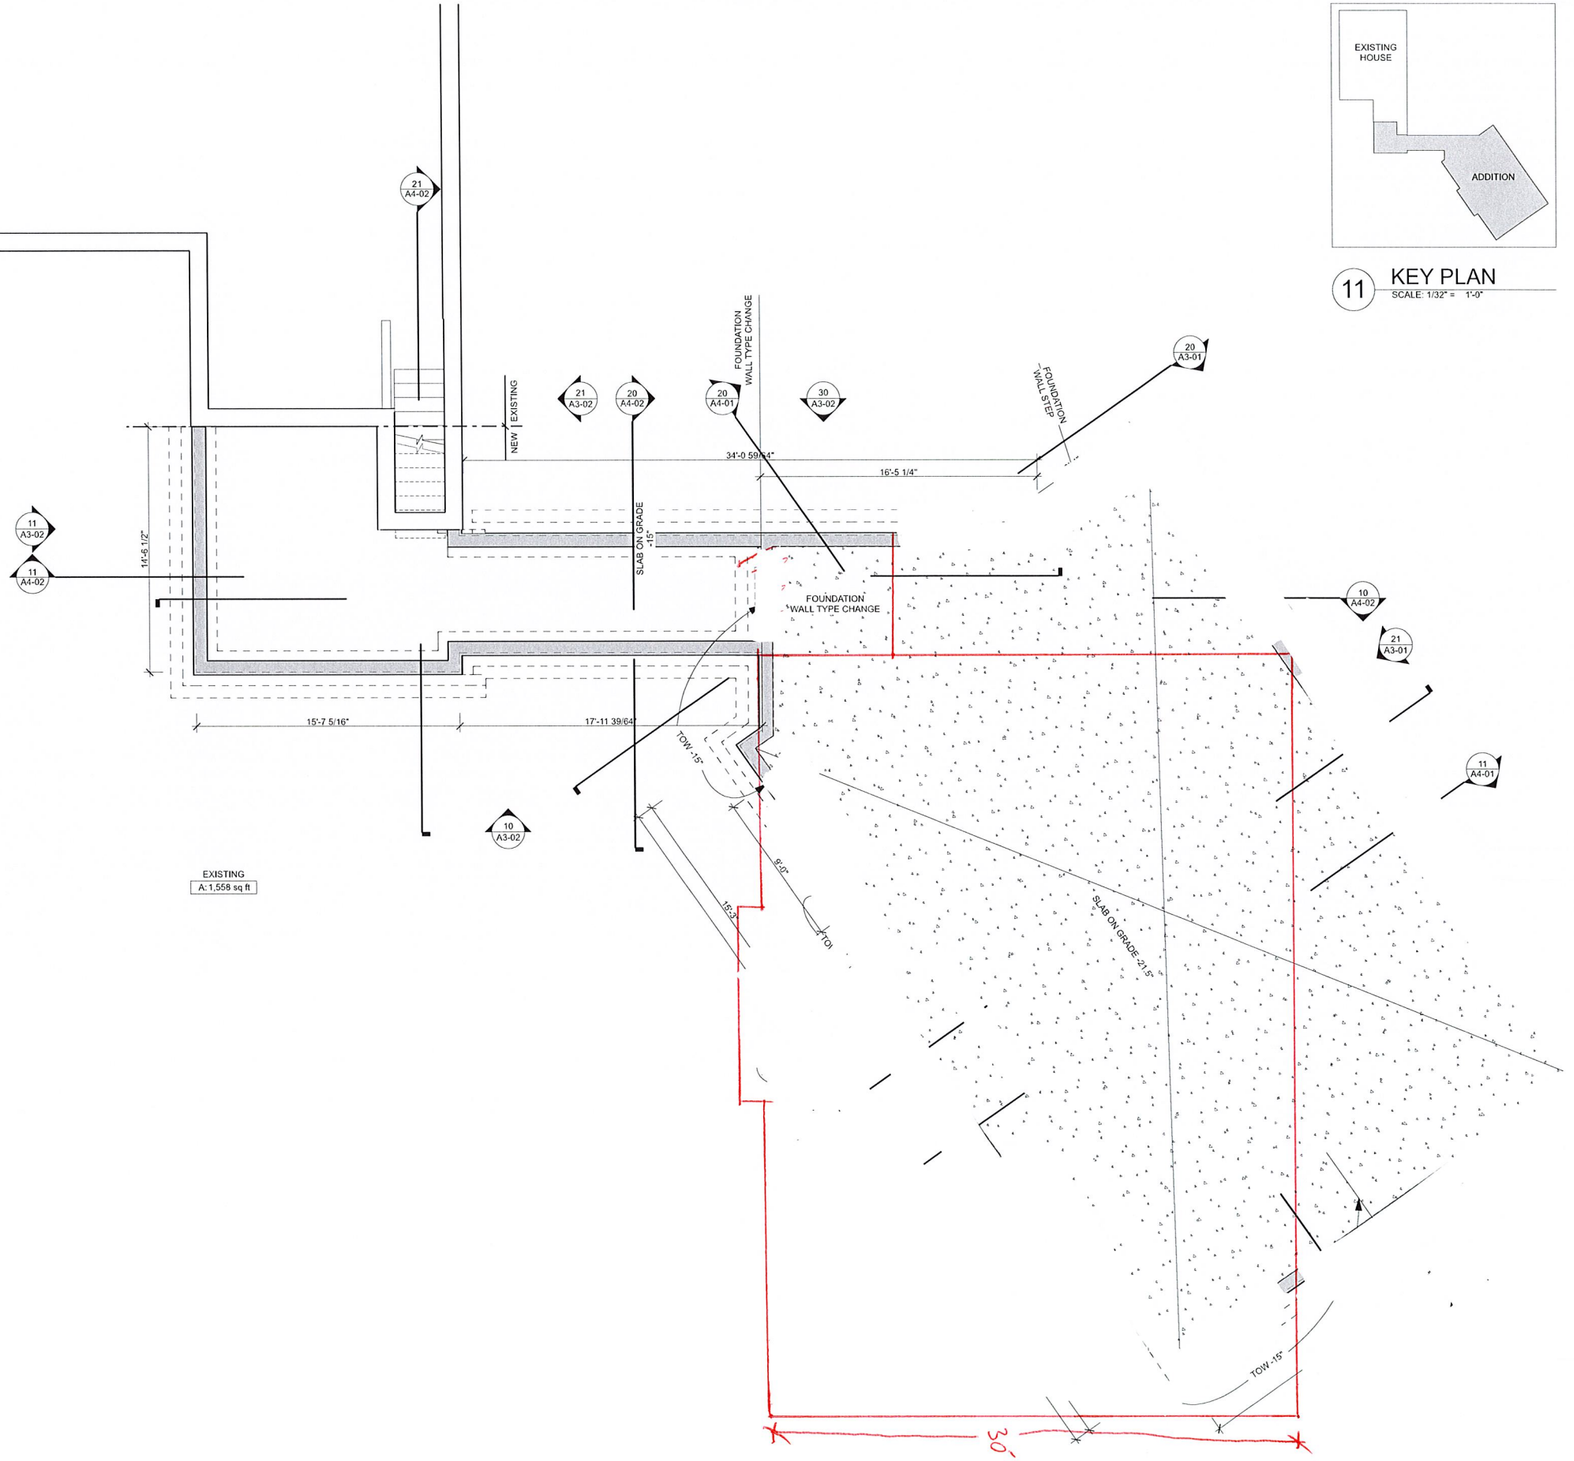

EXISTING
A: 1,558 sq ft

10 FOUNDATION PLAN
SCALE: 1/4" = 1'-0"

11 KEY PLAN
SCALE: 1/32" = 1'-0"

Foundation Plan Key

- Existing Conc. Wall to Remain
- New Conc. Wall
- New Conc. Slab on Grade
- X'-X" Framing Dimension
- X'-X" Finish Dimension

uk architects, pc
7 ALLEN STREET, SUITE B9
P.O. BOX 231
HANOVER NH 03755
P: 603 643 8868 F: 603 643 5958
WWW.UKARCH.COM

Issued

02.19.2019
Issued for Pricing

MARK	DATE	DESCRIPTION
1		

Project

Anderle Garage

104 Underhill Road Meriden NH 03770

Project No.: 18108

Sheet Title

FOUNDATION PLAN

A2-00

© Copyright - UK Architects, P.C., 2018